LEGEND:

- EXISTING PAVEMENT
- EXISTING GRAVEL
- APPROXIMATE LOT LINE
- STONE WALL
- BUILDING SETBACK LINE
- CULVERT
- 2' CONTOUR INTERVAL
- 10' CONTOUR INTERVAL
- PROPOSED CONTOUR
- DOUBLE YELLOW LINE
- OH — OVER HEAD ELECTRIC LINES
- TREE LINE
- WATER LINE
- W — WELL
- ELECTRIC UTILITY POLE
- FLOOD LIGHT
- TRAFFIC FLOW ARROW

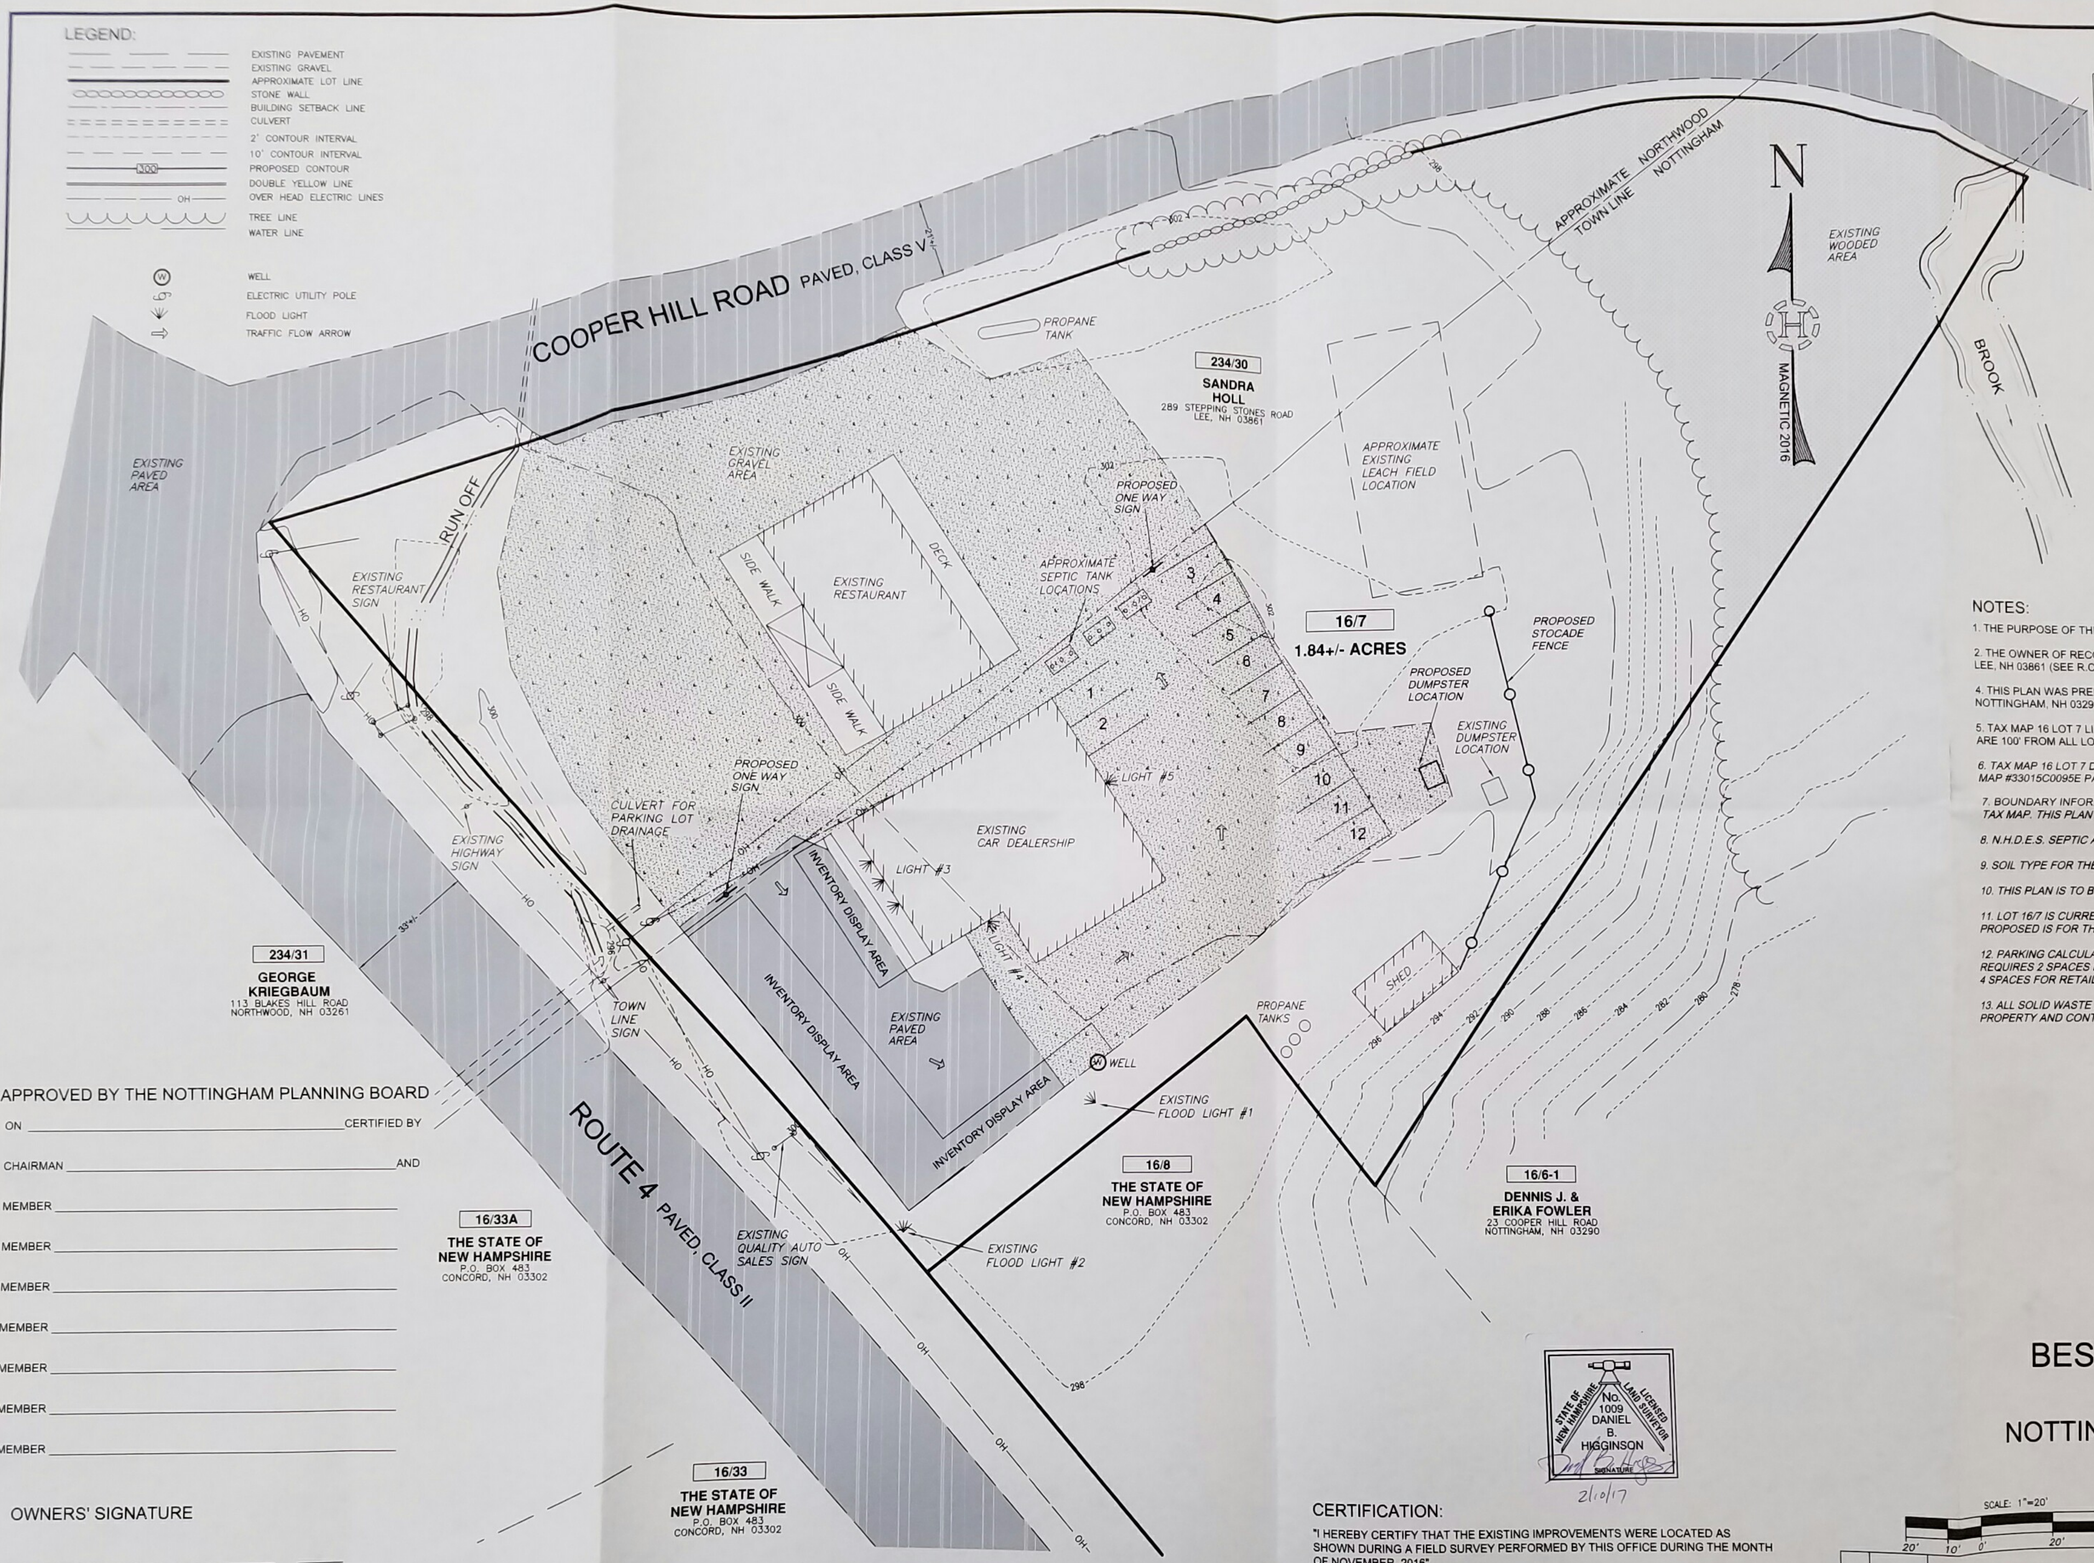
COOPER HILL ROAD PAVED, CLASS V
ROUTE 4 PAVED, CLASS II
APPROXIMATE NORTHWOOD TOWN LINE NOTTINGHAM
N
MAGNETIC 2016
EXISTING WOODED AREA
BROOK
PROPANE TANK
234/30
SANDRA HOLL
289 STEPPING STONES ROAD
LEE, NH 03861
APPROXIMATE EXISTING LEACH FIELD LOCATION
EXISTING GRAVEL AREA
PROPOSED ONE WAY SIGN
APPROXIMATE SEPTIC TANK LOCATIONS
EXISTING RESTAURANT
SIDE WALK
DECK
16/7
1.84+/- ACRES
PROPOSED STOCADE FENCE
PROPOSED DUMPSTER LOCATION
EXISTING DUMPSTER LOCATION
EXISTING PAVED AREA
RUN OFF
EXISTING RESTAURANT SIGN
CULVERT FOR PARKING LOT DRAINAGE
EXISTING HIGHWAY SIGN
EXISTING CAR DEALERSHIP
LIGHT #5
LIGHT #3
LIGHT #4
INVENTORY DISPLAY AREA
EXISTING PAVED AREA
234/31
GEORGE KRIEGBAUM
113 BLAKES HILL ROAD
NORTHWOOD, NH 03261
TOWN LINE SIGN
WELL
EXISTING FLOOD LIGHT #1
PROPANE TANKS
SHED
16/8
THE STATE OF NEW HAMPSHIRE
P.O. BOX 483
CONCORD, NH 03302
16/6-1
DENNIS J. & ERIKA FOWLER
23 COOPER HILL ROAD
NOTTINGHAM, NH 03290
16/33A
THE STATE OF NEW HAMPSHIRE
P.O. BOX 483
CONCORD, NH 03302
EXISTING QUALITY AUTO SALES SIGN
EXISTING FLOOD LIGHT #2
16/33
THE STATE OF NEW HAMPSHIRE
P.O. BOX 483
CONCORD, NH 03302
EXISTING PAVED AREA
33'+/-
21'+/-
298
300
