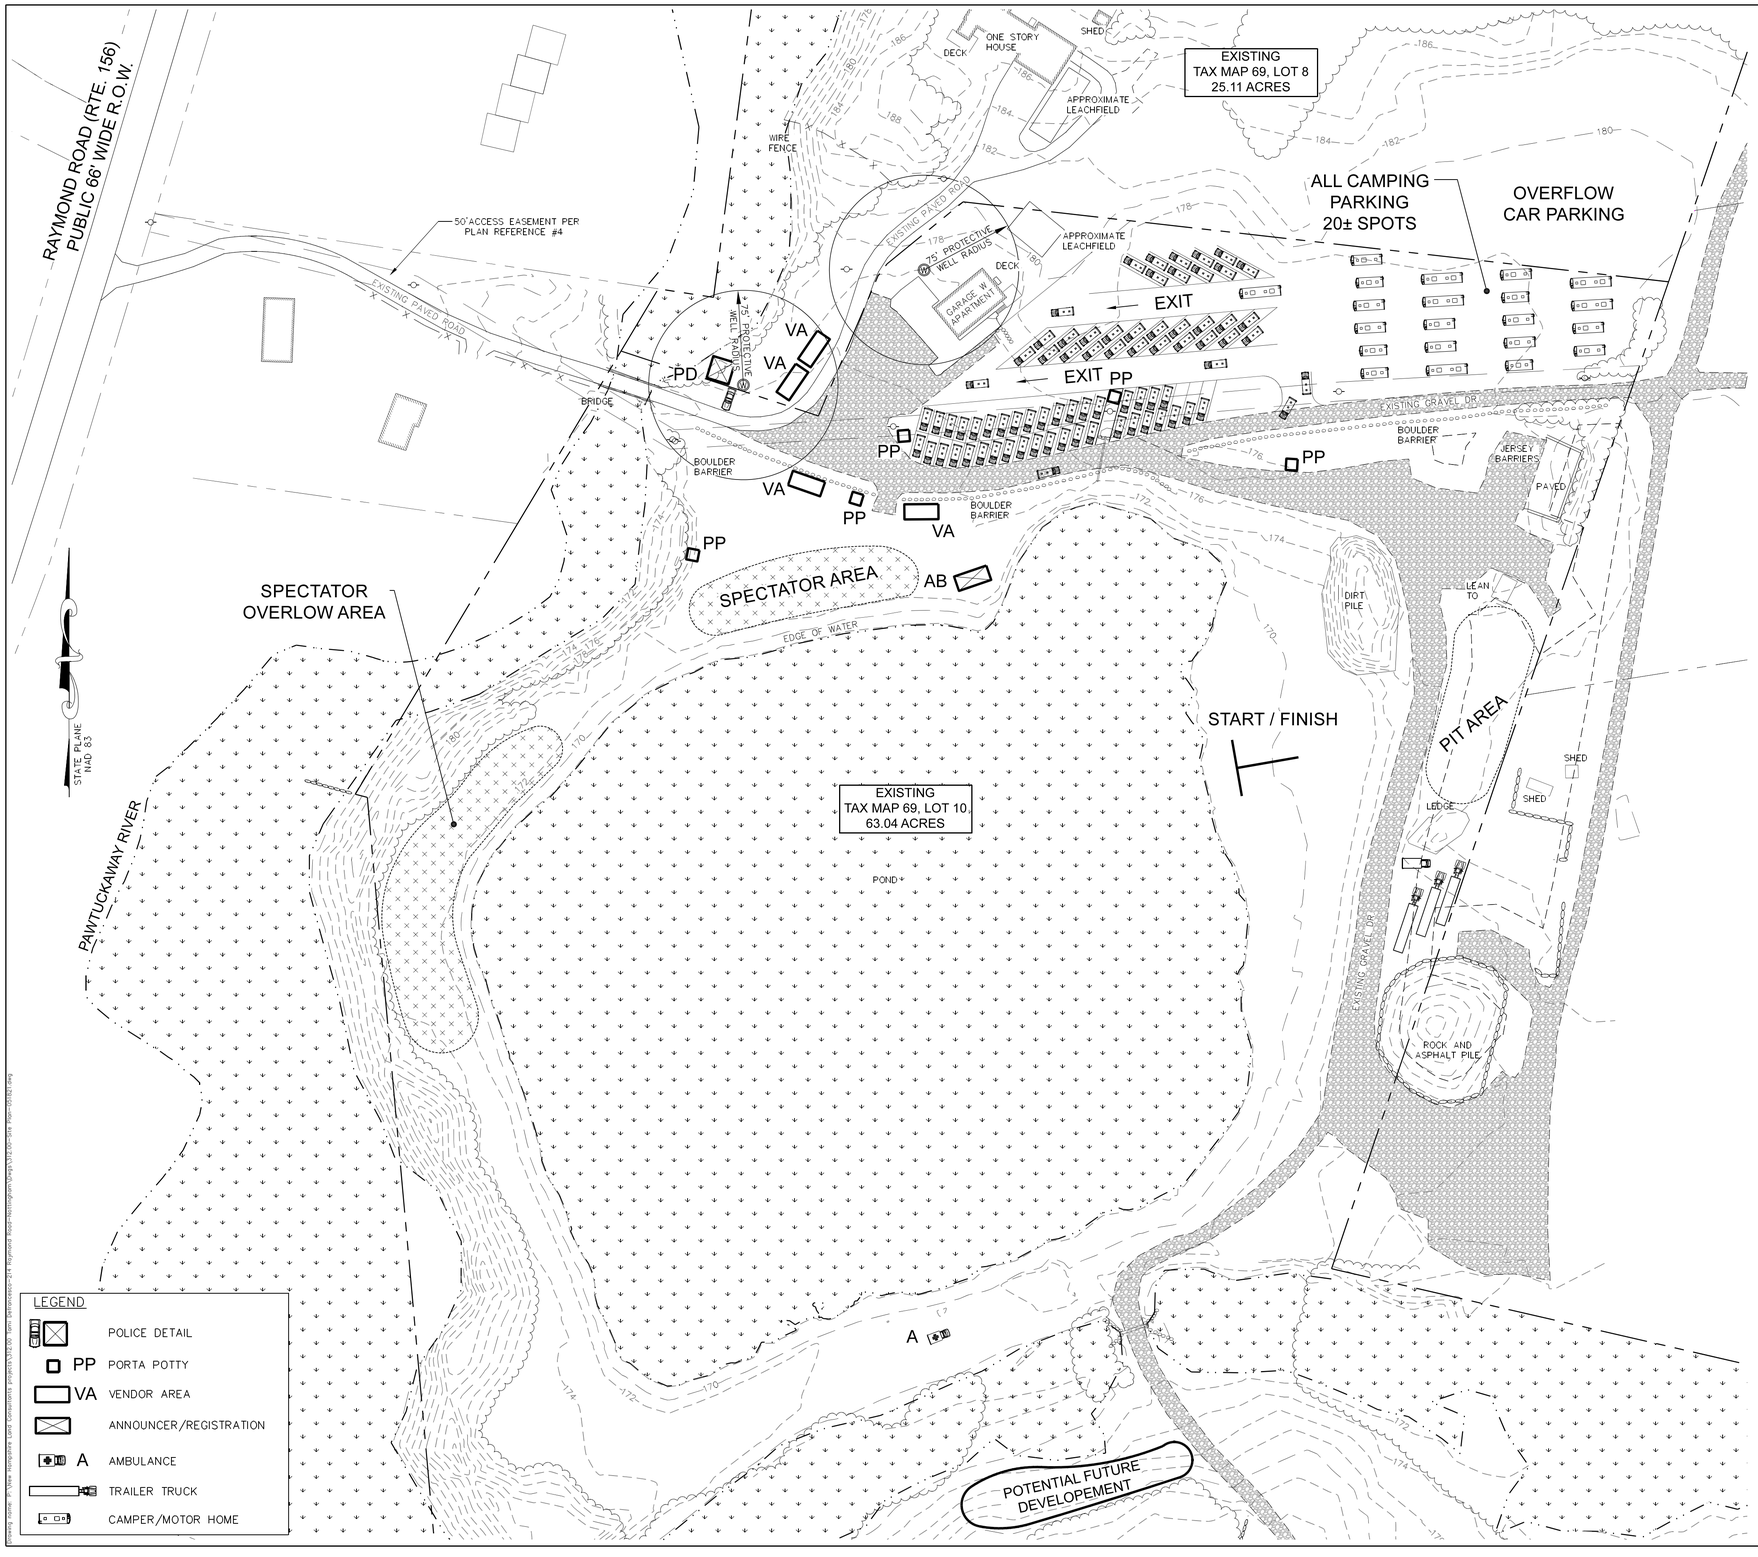

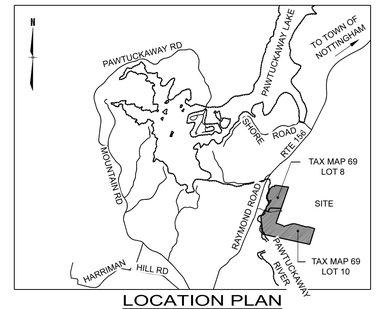

LOCATION PLAN

SCALE: 1"=4,000'

LEGEND

EXISTING STONEWALL	
ABUTTERS PROPERTY LINES	
SUBJECT PROPERTY LINES	
EDGE OF PAVEMENT	
EDGE OF GRAVEL	
EXISTING TREELINE	
EXISTING CONTOUR (MNR)	572
EXISTING CONTOUR (MJR)	570
SOIL BOUNDARY/TYPE	42B
WETLANDS	
WETLAND FLAG	#20
DRILL HOLE FOUND	
REBAR W/ CAP FOUND	
STONE BOUND FOUND	
EXISTING POWER POLE	

LEGEND

	POLICE DETAIL
PP	PORTA POTTY
VA	VENDOR AREA
	ANNOUNCER/REGISTRATION
A	AMBULANCE
	TRAILER TRUCK
	CAMPER/MOTOR HOME

PLANNING BOARD APPROVAL:
NOTTINGHAM NH PLANNING BOARD

CHAIRMAN	DATE
MEMBER	DATE
MEMBER	DATE
MEMBER	DATE
MEMBER	DATE
MEMBER	DATE
MEMBER	DATE

REVISIONS

NO.	DATE	DESCRIPTION	BY
1	3/29/2021	REVISED PER TOWN COMMENTS	TDB
2	4/8/2021	ADDED TOPO TO SITE PLAN PER TOWN COMMENTS	TDB

GRAPHIC SCALE

30 15 0 60

SCALE: 1"=60'

N.H. LAND Consultants
SURVEYING • LAND PLANNING • REAL ESTATE
A Veteran Owned Company
683C FIRST NH TURNPIKE, NORTHWOOD, NH 03261 PH. 603-942-9220 WEBSITE: NHLANDCONSULTANTS.COM

PROPOSED SITE PLAN W/ TOPOGRAPHY
TAX MAP 69, LOT'S 8 & LOT 10

KUBOTA TRUST
TAMI LEE DEFRANCESCO TRUSTEE

214 RAYMOND ROAD, NOTTINGHAM, NH 03290
LOT 8 BK 6049 PG 1868, LOT 10 BK 5897 PG 1703

ROCKINGHAM CO.
JOB NO: 312.00
DATE: JANUARY 20, 2021

PSPT
SHT. 4 of 4