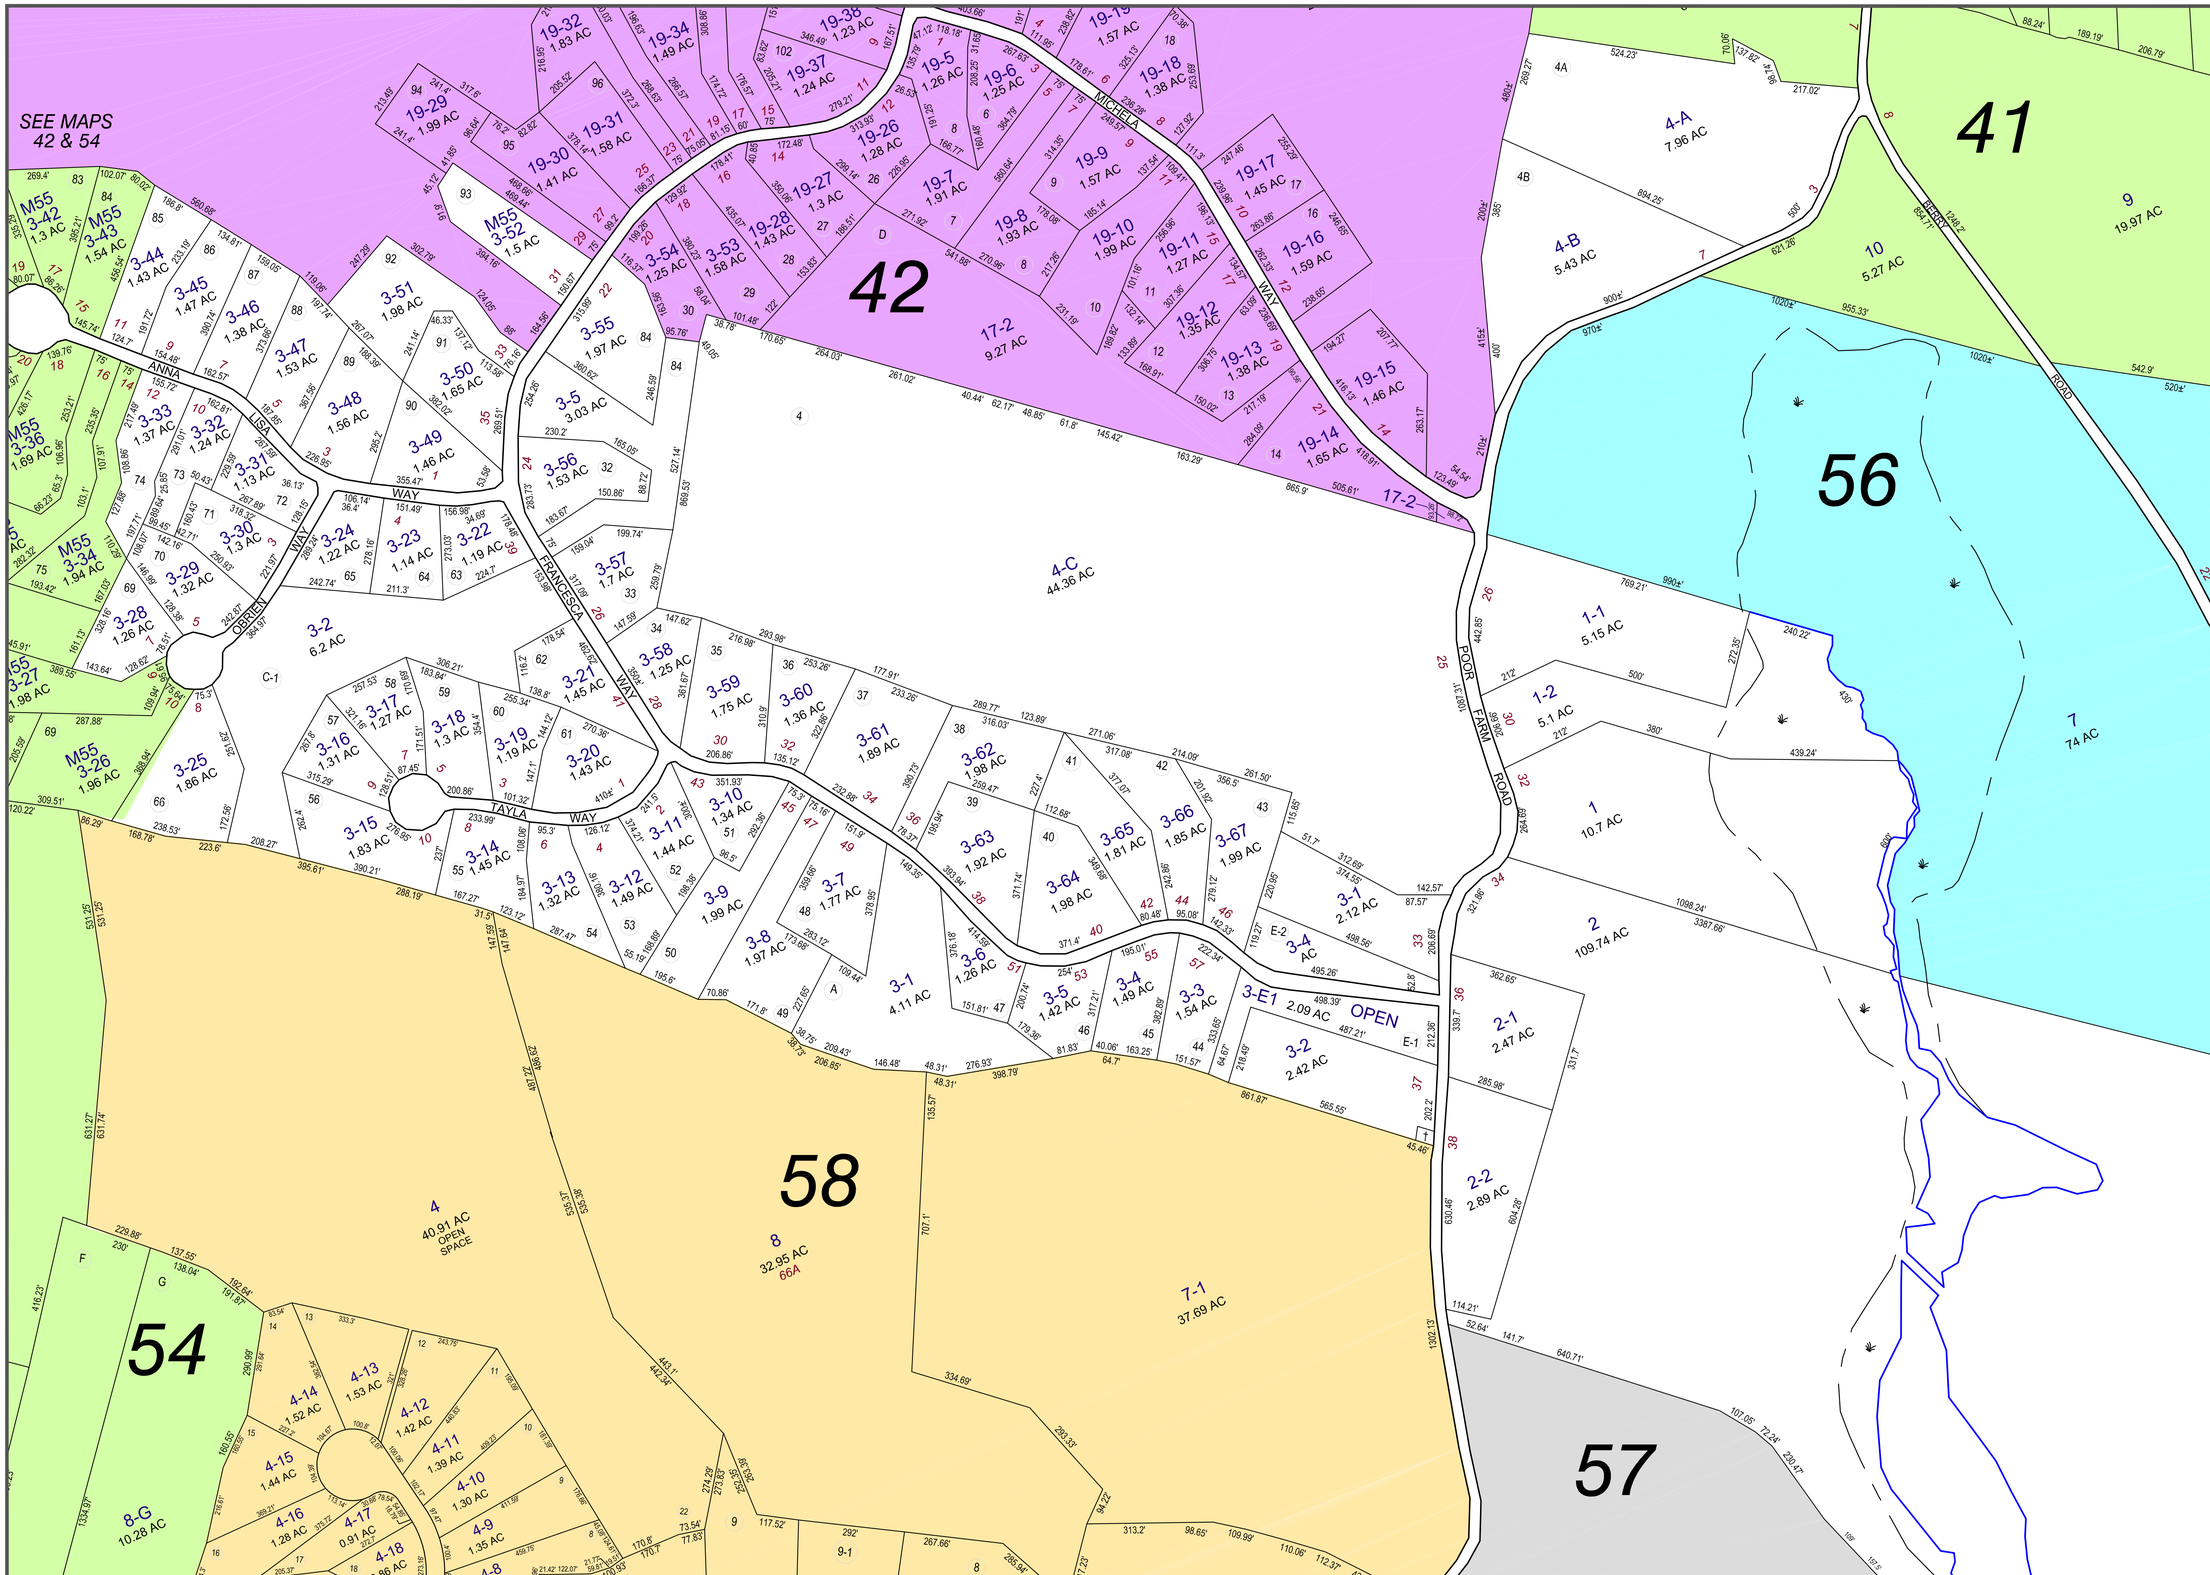
PROPERTY MAP
NOTTINGHAM
NEW HAMPSHIRE
LEGEND
LOT DIMENSION
PROPERTY HOOKS
RIGHT OF WAY
EASEMENT
ABUTTING MAP NO. R11
PARCEL NUMBER 74
SUBDIVISION LOT NO.
STREET ADDRESS NO. 18
REVISED TO APRIL 1, 2015
FOR ASSESSMENT PURPOSES ONLY
NOT FOR PROPERTY CONVEYANCES
SCALE IN FEET
0
200
400
Revised & Reprinted by
CAI Technologies
Littleton, NH 03561
Original Mapping
Prepared by
John E. O'Donnell & Associates
55
SEE MAPS
42 & 54
41
42
56
58
57
54
ANNA LISA WAY
O'BRIEN WAY
FRANCESCA WAY
TAYLA WAY
MICHELA WAY
POOR FARM ROAD
BERRY ROAD
OPEN SPACE
OPEN