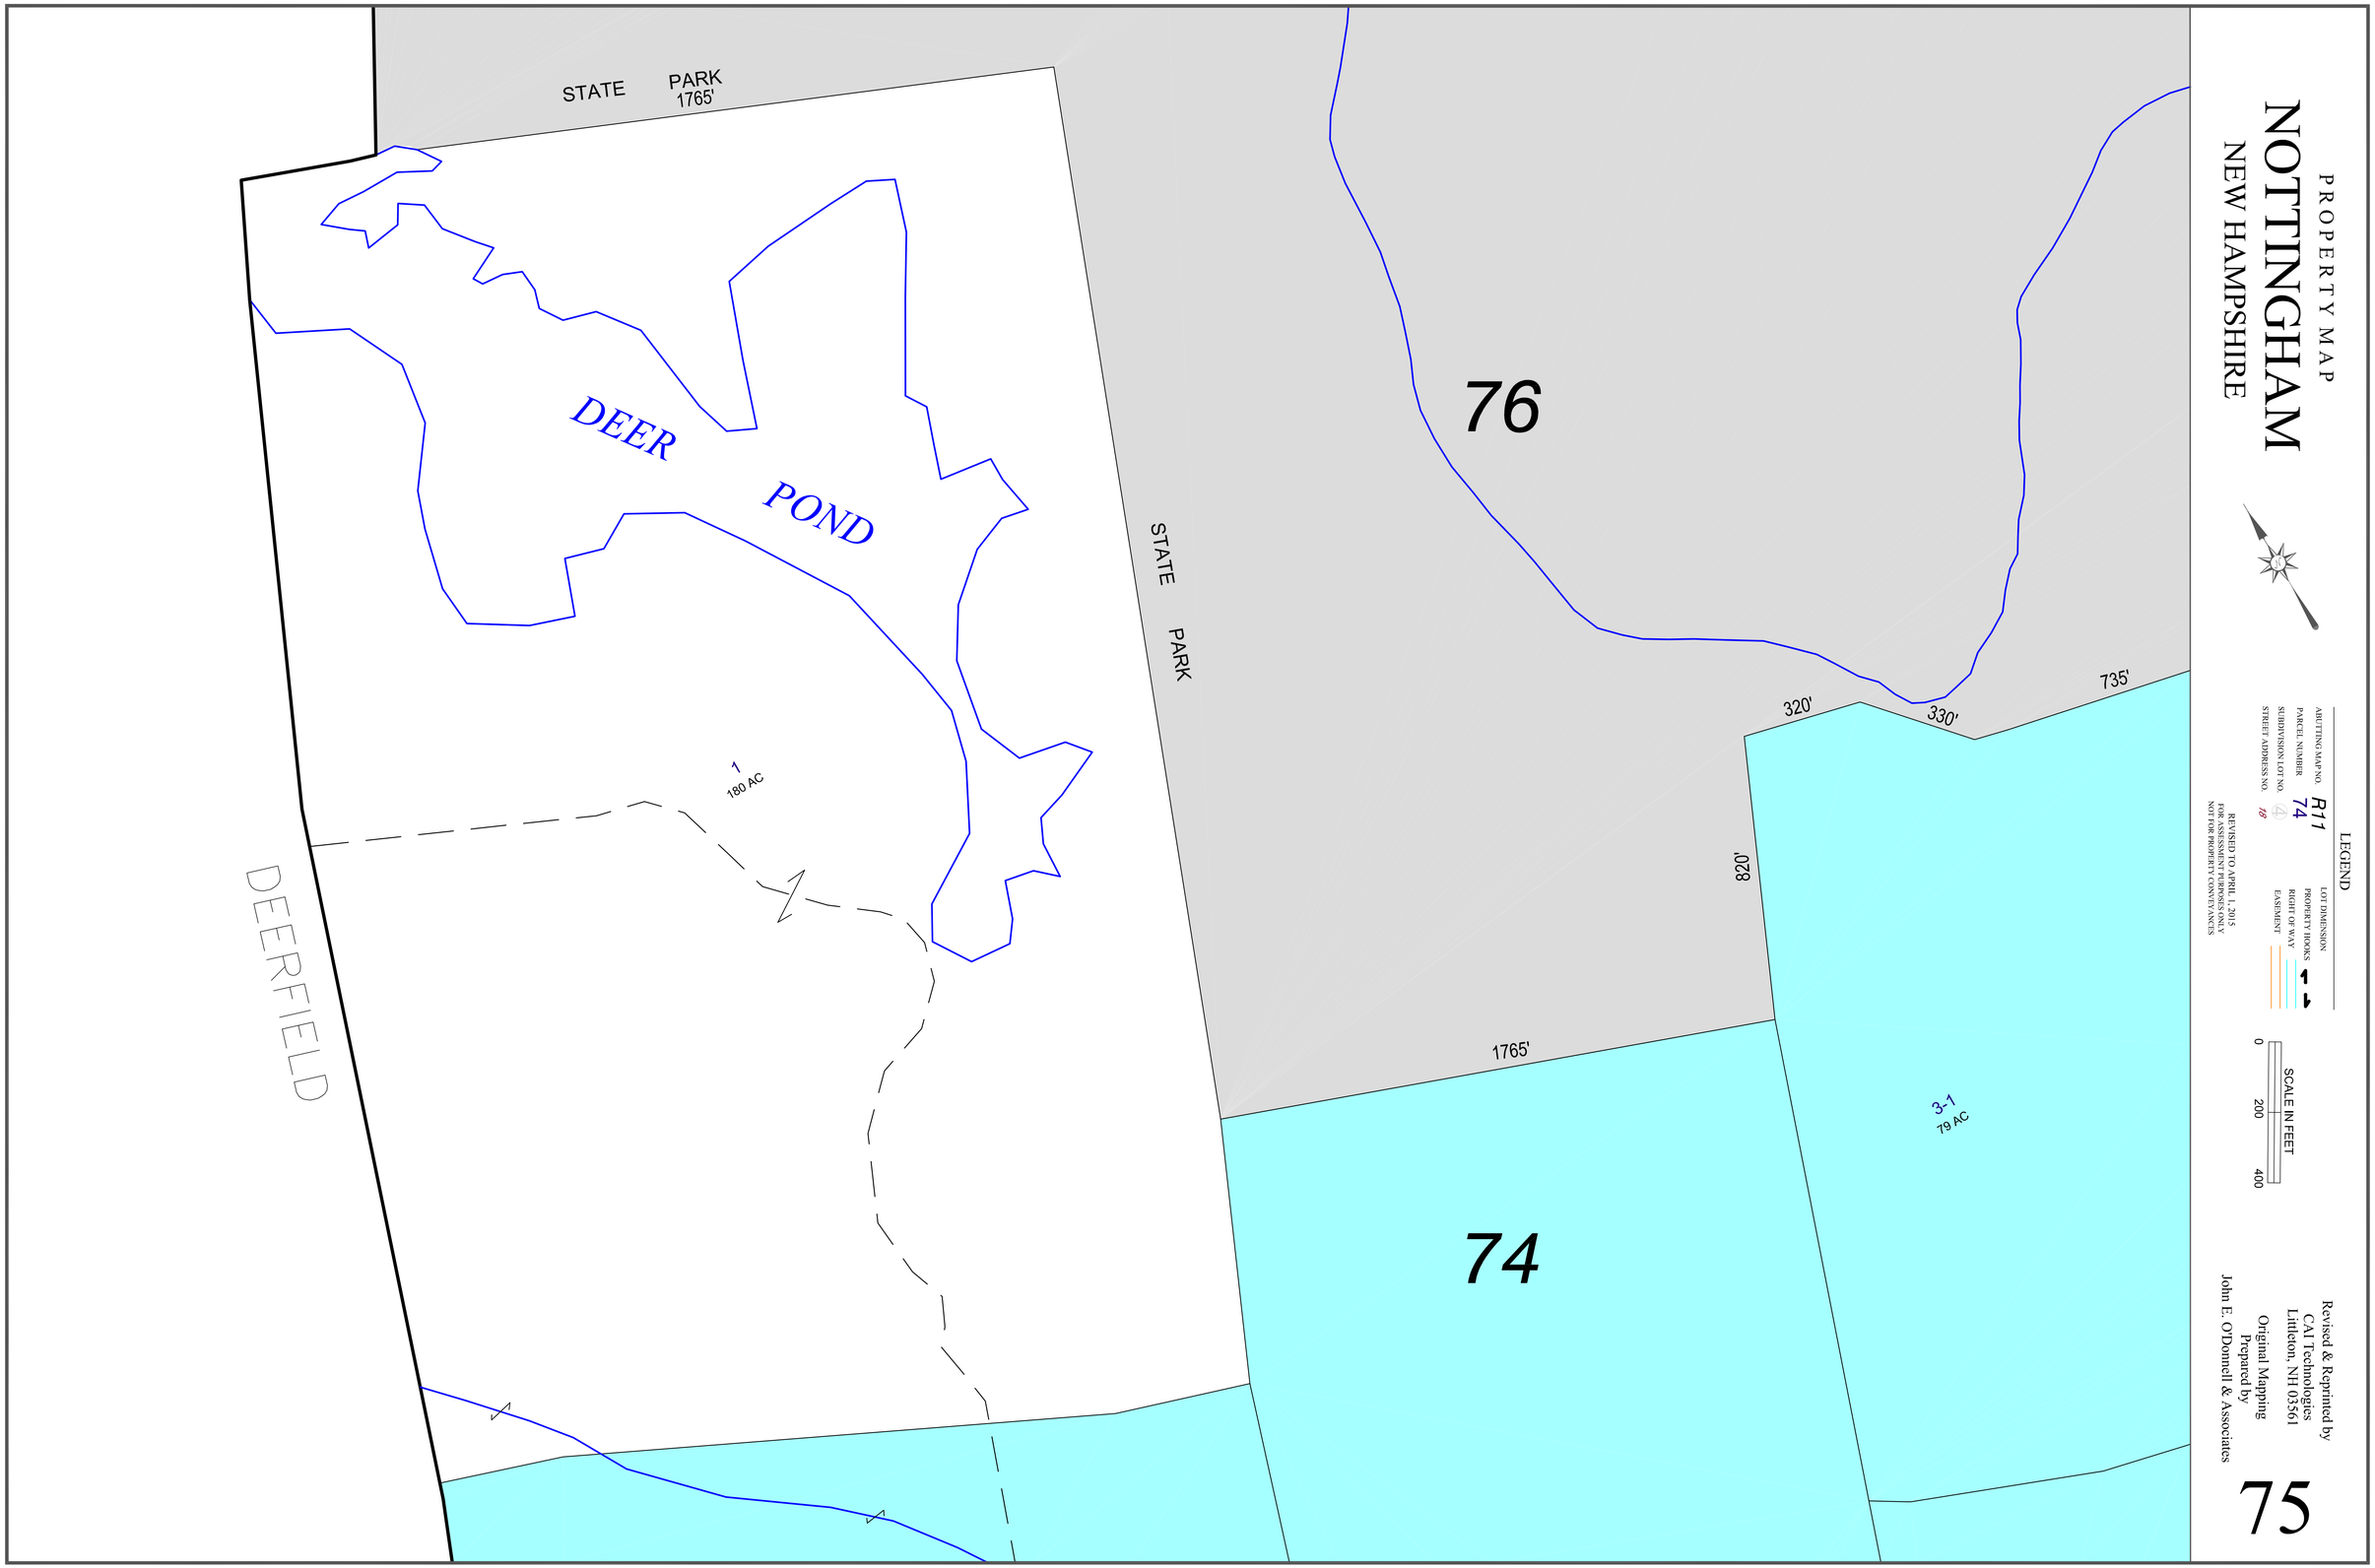
PROPERTY MAP
NOTTINGHAM
NEW HAMPSHIRE
LEGEND
LOT DIMENSION
PROPERTY HOOKS
RIGHT OF WAY
EASEMENT
ABUTTING MAP NO. R11
PARCEL NUMBER 74
SUBDIVISION LOT NO. 4
STREET ADDRESS NO. 18
REVISED TO APRIL 1, 2015
FOR ASSESSMENT PURPOSES ONLY
NOT FOR PROPERTY CONVEYANCES
SCALE IN FEET
0
200
400
Revised & Reprinted by
CAI Technologies
Littleton, NH 03561
Original Mapping
Prepared by
John E. O'Donnell & Associates
75
STATE PARK
1765'
DEER POND
1
180 AC
DEERFIELD
76
STATE PARK
320'
330'
735'
820'
1765'
74
3-1
79 AC