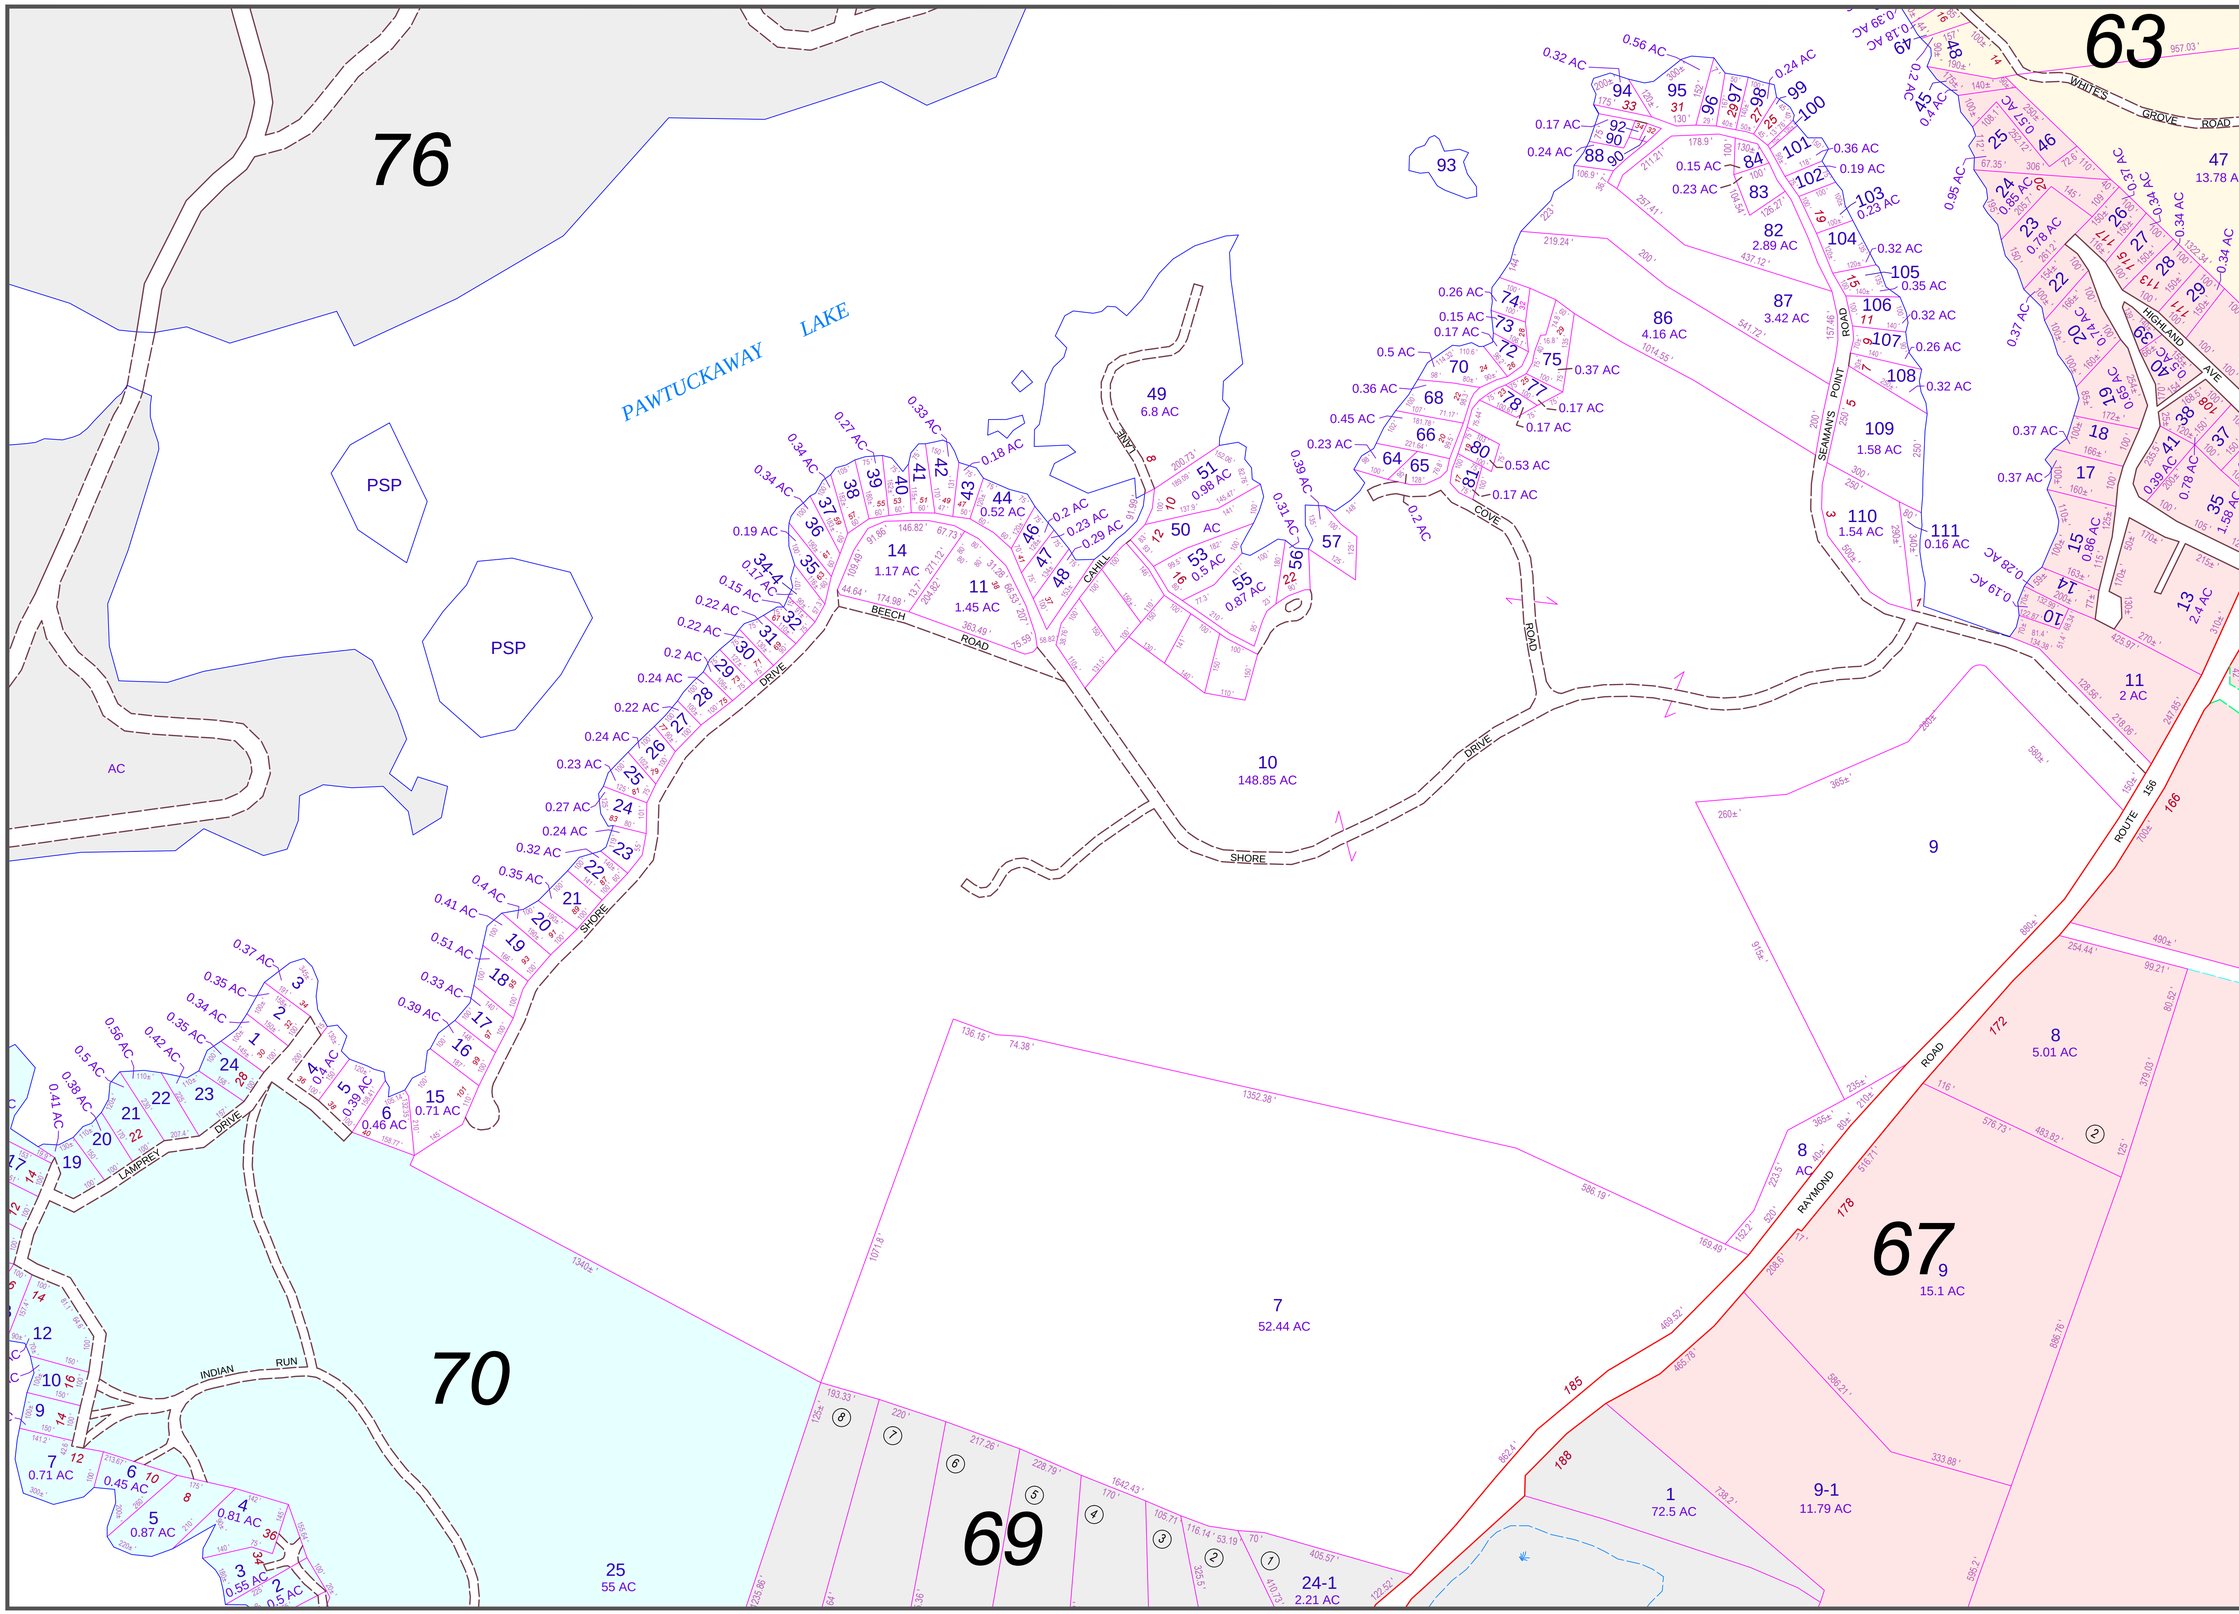
PROPERTY MAP
NOTTINGHAM
NEW HAMPSHIRE
LEGEND
LOT DIMENSION
PROPERTY HOOKS
RIGHT OF WAY
EASEMENT
ABUTTING MAP NO. R11
PARCEL NUMBER 74
SUBDIVISION LOT NO. 4
STREET ADDRESS NO. 18
REVISED TO APRIL 1, 2012
FOR ASSESSMENT PURPOSES ONLY
NOT FOR PROPERTY CONVEYANCES
SCALE IN FEET
0 200 400
John E. O'Donnell & Associates
632 Bald Hill Road
New Gloucester, Maine 04260
(207) 926-4044
john@jeodonnell.com
www.jeodonnell.com
63
68
76
70
69
67
PAWTUCKAWAY LAKE
PSP
AC
WHITES GROVE ROAD
HIGHLAND AVE
SEAMANS POINT ROAD
BEECH ROAD
CAHILL LANE
COVE ROAD
DRIVE
SHORE
LAMPREY DRIVE
INDIAN RUN
RAYMOND ROAD
ROUTE 156
10 148.85 AC
7 52.44 AC
25 55 AC
24-1 2.21 AC
1 72.5 AC
9-1 11.79 AC
9 15.1 AC
8 5.01 AC
8 AC
13 2.4 AC
11 2 AC
47 13.78 AC
109 1.58 AC
110 1.54 AC
86 4.16 AC
87 3.42 AC
82 2.89 AC
49 6.8 AC
11 1.45 AC
14 1.17 AC
50 AC
53 0.5 AC
55 0.87 AC
51 0.98 AC
44 0.52 AC
15 0.71 AC
6 0.46 AC
5 0.39 AC
4 0.81 AC
3 0.55 AC
2 0.5 AC
7 0.71 AC
6 0.45 AC
5 0.87 AC