2017 SEP 29 AM 9:13
C/H L-CHF 042585
Unofficial Document

LOCUS MAP
(not to scale)

LEGEND/SYMBOLS

RCSD	Rockingham County Registry of Deeds
N/F	Now or Formerly
Sq. Ft.	Square Feet
Ac.	Acre
Fnd.	Found
Grn.	Granite
	Elevation
● Set	Bound
● w/Rebar	Bound w/Reinforced Iron Bar
●Rebar	Bound w/Rebar I.D. Cap (Bauer)
	Reinforced Iron Bar w/Plastic I.D. Cap #893
⊛ DH	Drill Hole
△ DP	Utility Pole
—GUY—	Guy: Head Utilities
Σ EOW	Edge of Wetlands (See Note 3)

NOTES:

1) The plan intent is to subdivide the parent tract into a total of three (3) lots, with roadway frontage along a designated "Scenic Road". See RSA's 231:157 & 231:158.
2) A portion of the parent tract, along the Little River, are within a Special Flood Hazard Area, (ZONE A, as per FEMA-FIRM, Community Panel No. 330127-0115-E, Effective Date: May 17, 2010). See "Overall Plan Plan" for approximate SFHA boundary.
3) Wetland delineation was performed by John P. Hayes, CSS/CWS in accordance with:
   a) "Corps of Engineers Wetlands Delineation Manual", January 1987. Wetlands Research Program Technical Report Y-87-1.
   b) "Field Indicators for Identifying Hydric Soils in New England". New England Soils Technical Committee, April 2004 3rd Edition, NEWMOC Lowell, MA.
   c) "National List of Plant Species That Occur in Wetlands: 1988 New Hampshire", U.S. Department of the Interior, Fish and Wildlife Service. WSC-88/18.29
   d) "Classification of Wetlands and Deepwater Habitats of the United States", Dec. 1979. US Department of the Interior, Fish and Wildlife Service. FWS/OBS-79/31.
   Delineation was performed during the month of April 2017.
   e) Wetland boundary in edge of poorly drained soil. No very poorly drained soil found within the limits of topography shown.
4) Lots 9-2 & 9-3 - NHDES Subdivision Approval No. 4SAPEN1706101.

JOHN P. HAYES, JR. CERTIFIED WETLAND SCIENTIST

(SEE NOTE 3)
John P. Hayes, III CSS/CWS
7 Lilacstone Way
North Hampton, NH 03862

DETAIL A
COMMON DRIVEWAY ACCESS EASEMENT
(Scale 1" = 20ft)

Note: An access easement containing necessary maintenance terms shall be established and recorded by Grantee upon the sale of either Lot 9-2 or 9-3.

LIST OF ABUTTERS

MB 117-4	Karen L. & Charlene C. Hovannian, PO Box 462, Hamilton, Ma. 01936
MB 121-1	Lowell & Joyce Kenstad, 388 Walden Road, Unit 24, Seabrook, NH 03874
MB 121-2	Christian Lessig A. Christopher J. Elliot, 334 Kennard Road, Nottingham, NH 03290
MB 121-3	Brian K. & Avril L. Stacker, 132 Kennard Road, Nottingham, NH 03290
MB 121-4	Shirley L. Meehan, 130 Kennard Road, Nottingham, NH 03290
MB 119-1	Scott A. Amanda Calzaso, 124 Kennard Road, Nottingham, NH 03290
MB 119-2	Heywood E. Jr. & Lisa M. Kennard, 123 Kennard Road, Nottingham, NH 03290
MB 117	Town of Nottingham, PO Box 114 - 139 Stagecoach Road, Nottingham, NH 03290
MB 117-1	Beverly Realty, LLC, 115 Kennard Road, Nottingham, NH 03290
MB 117-4	Downing Dog Realty, LLC, 105 Kennard Road, Nottingham, NH 03290
MB 117-3	Rupert S. Denise & Leslie M. Myers, 103 Kennard Road, Nottingham, NH 03290
SEE PLAN VIEW BELOW FOR:	
MB 117-2	MB 7-1, MB 11 & MB 121
MB 120-25	Stuart & Laura J. Jackson, 48 Sofia Way, Nottingham, NH 03290
MB 120-26	James Douglas Coffin & Jennifer Sue Carroll, 47 Sofia Way, Nottingham, NH 03290
MB 120-22	Robert & Jennifer Justice, 49 Sofia Way, Nottingham, NH 03290
MB 120-23	Michael L. Day, 51 Sofia Way, Nottingham, NH 03290
MB 120-24	Dahlgren Living Trust, Virginia M. Dahlgren & Jason Grandy, Trustees, 53 Sofia Way, Nottingham, NH 03290
MB 120-20	Town of Nottingham, Conservation Commission, PO Box 114, Nottingham, NH 03290

ZONING SUMMARY:

1) The Subject Parcel is zoned Residential/Agricultural, including Wetlands Conservation Area Overlays.
   a) Residential-Agricultural — Dimensional Requirements, see Zoning Article IX:
   Minimum Lot Size: *2 Acres, Maximum Contiguous Frontage, including curb cut (driveway)=200' +, with a 200' square or thirty thousand (30,000) square foot contiguous Fit for Building' area. Minimum Yard Setbacks for Dwelling: 50' all property lines. Accessory buildings: Front: 50' Side/Rear: 25'. Max. Building Height: 35'.
   b) Wetland Conservation Areas Overlay District — Requirements see Zoning Article IXB:
   Septic Systems Minimum: 75' to any wetland. Dwelling Structure: 50' to poorly drained drained and 75' to very poorly drained drained.
   All structures will be setback 100ft from a Critical Wetland boundary.
2) See Article IX, Section VI, "...there shall be no additional lot(s) of record created from this lot or parcel for a period of four (4) years from the date of recordation."
3) The two (2) new dwellings located on Lot's 9-2 & 9-3 are subject to the Town Impact Fee for single-family residence.
4) The required "30,000 sq ft contiguous area lot envelope" was measured to the fifty (50') foot side and rear setback lines. Additional "Fit for Building" or "lot Envelope" area not permitted by the Town to be used toward the required "30,000 sq ft contiguous area".
   See ZBA Decision Case No. 16-006-AA dated 8/31/16.

SPECIFIC TOWN NOTES:

1) If during construction, it becomes apparent that deficiencies exist in the approved design drawings, the Contractor shall be required to correct the deficiencies to meet the requirements of the regulations at no expense to the Town.
2) Required erosion control measures shall be installed prior to any disturbance of the site's surface area and shall be maintained through the completion of all construction activities. If during construction, it becomes apparent that additional erosion control measures are required to stop any erosion on the construction site due to actual site conditions, the Owner shall be required to install the necessary erosion protection at no expense to the Town.
3) The plan entitled "Minor Subdivision, Plat of Land" to be recorded. The second plan "Minor Subdivision Topography & Soils" to be on file at the Town of Nottingham.
4) "All materials and methods of construction shall conform to Town of Nottingham Subdivision Regulations and the latest edition of the New Hampshire Department of Transportation's Standard Specifications for Road & Bridge Construction."

RESIDENTIAL DRIVEWAYS

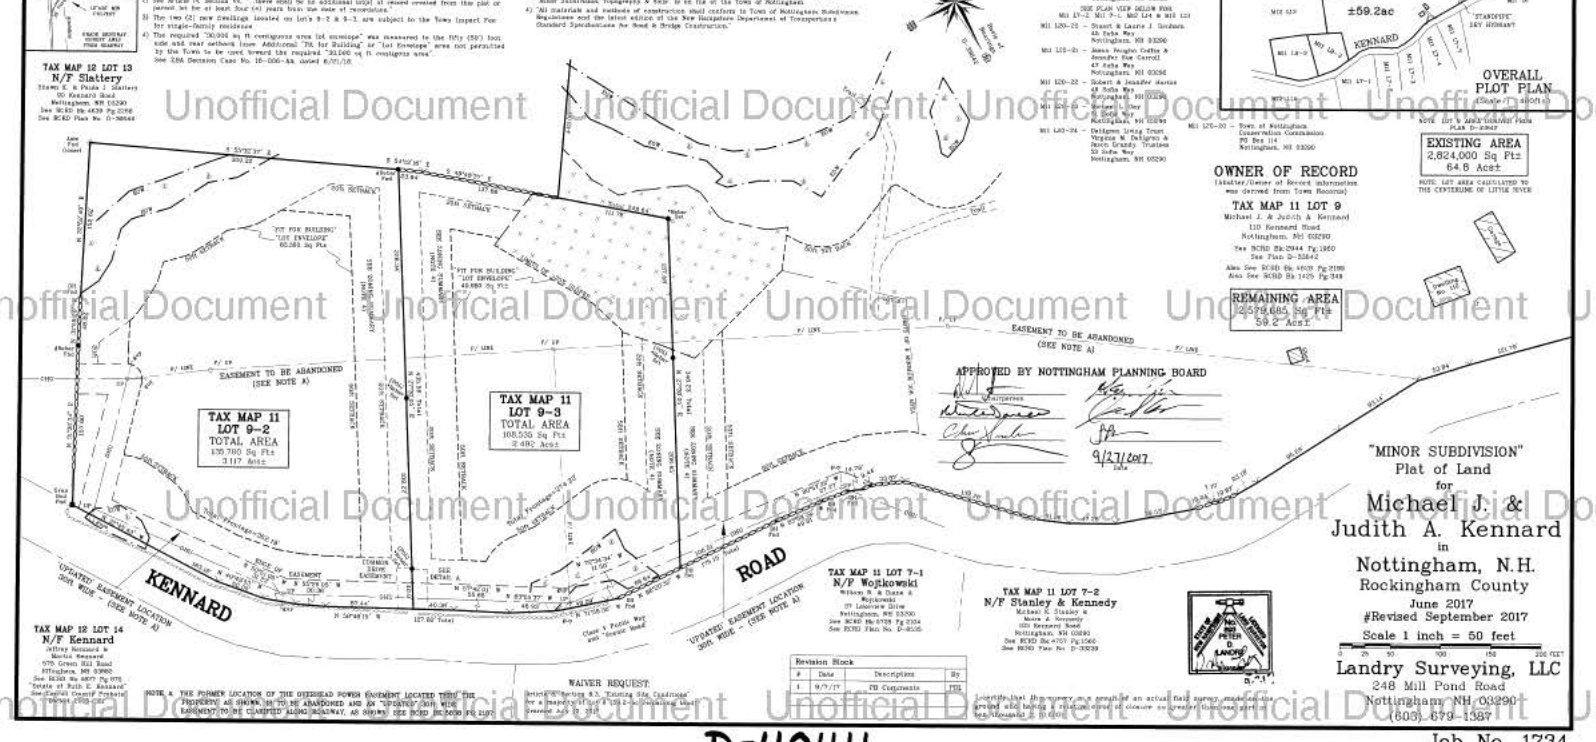
TAX MAP 12 LOT 13
N/F Slattery
Steven E. & Paula J. Slattery
90 Kennard Road
Nottingham, NH 03290
See RCSD Bk 4839 Pg 2266
See RCSD Plan No. D-38944
"FIT FOR BUILDING" "LOT ENVELOPE" 60,000 Sq Fts
"FIT FOR BUILDING" "LOT ENVELOPE" 40,000 Sq Fts
TAX MAP 11 LOT 9-2 TOTAL AREA 136,700 Sq Fts 3.137 Acres
TAX MAP 11 LOT 9-3 TOTAL AREA 108,550 Sq Fts 2.492 Acres
EASEMENT TO BE ABANDONED (SEE NOTE A)
EASEMENT TO BE ABANDONED (SEE NOTE A)
"UPDATED" EASEMENT LOCATION 30ft WIDE (SEE NOTE A)
"UPDATED" EASEMENT LOCATION 30ft WIDE (SEE NOTE A)
KENNARD ROAD
TAX MAP 12 LOT 14
N/F Kennard
Jeffrey Kennard &
Marcia Kennard
970 Green Hill Road
Effingham, NH 03882
See RCSD Bk 4877 Pg 970
"Estate of Ruth E. Kennard"
See Carroll County Probate
TAX MAP 11 LOT 7-1
N/F Wojtkowski
William R. & Diane A. Wojtkowski
37 Lakeview Drive
Nottingham, NH 03290
See RCSD Bk 5728 Pg 2334
See RCSD Plan No. D-40205
TAX MAP 11 LOT 7-2
N/F Stanley & Kennedy
Michael E. Stanley &
Marie A. Kennedy
101 Kennard Road
Nottingham, NH 03290
See RCSD Bk 4757 Pg 1560
See RCSD Plan No. D-33939
Class V Public Way and "Scenic Road"
Drainage Easement
Drainage Easement
Drainage Easement